Trex® Seclusions®

12' TREX SECLUSIONS

TrexFencing.com
877.700.8739

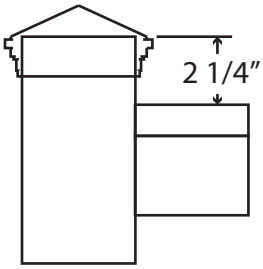

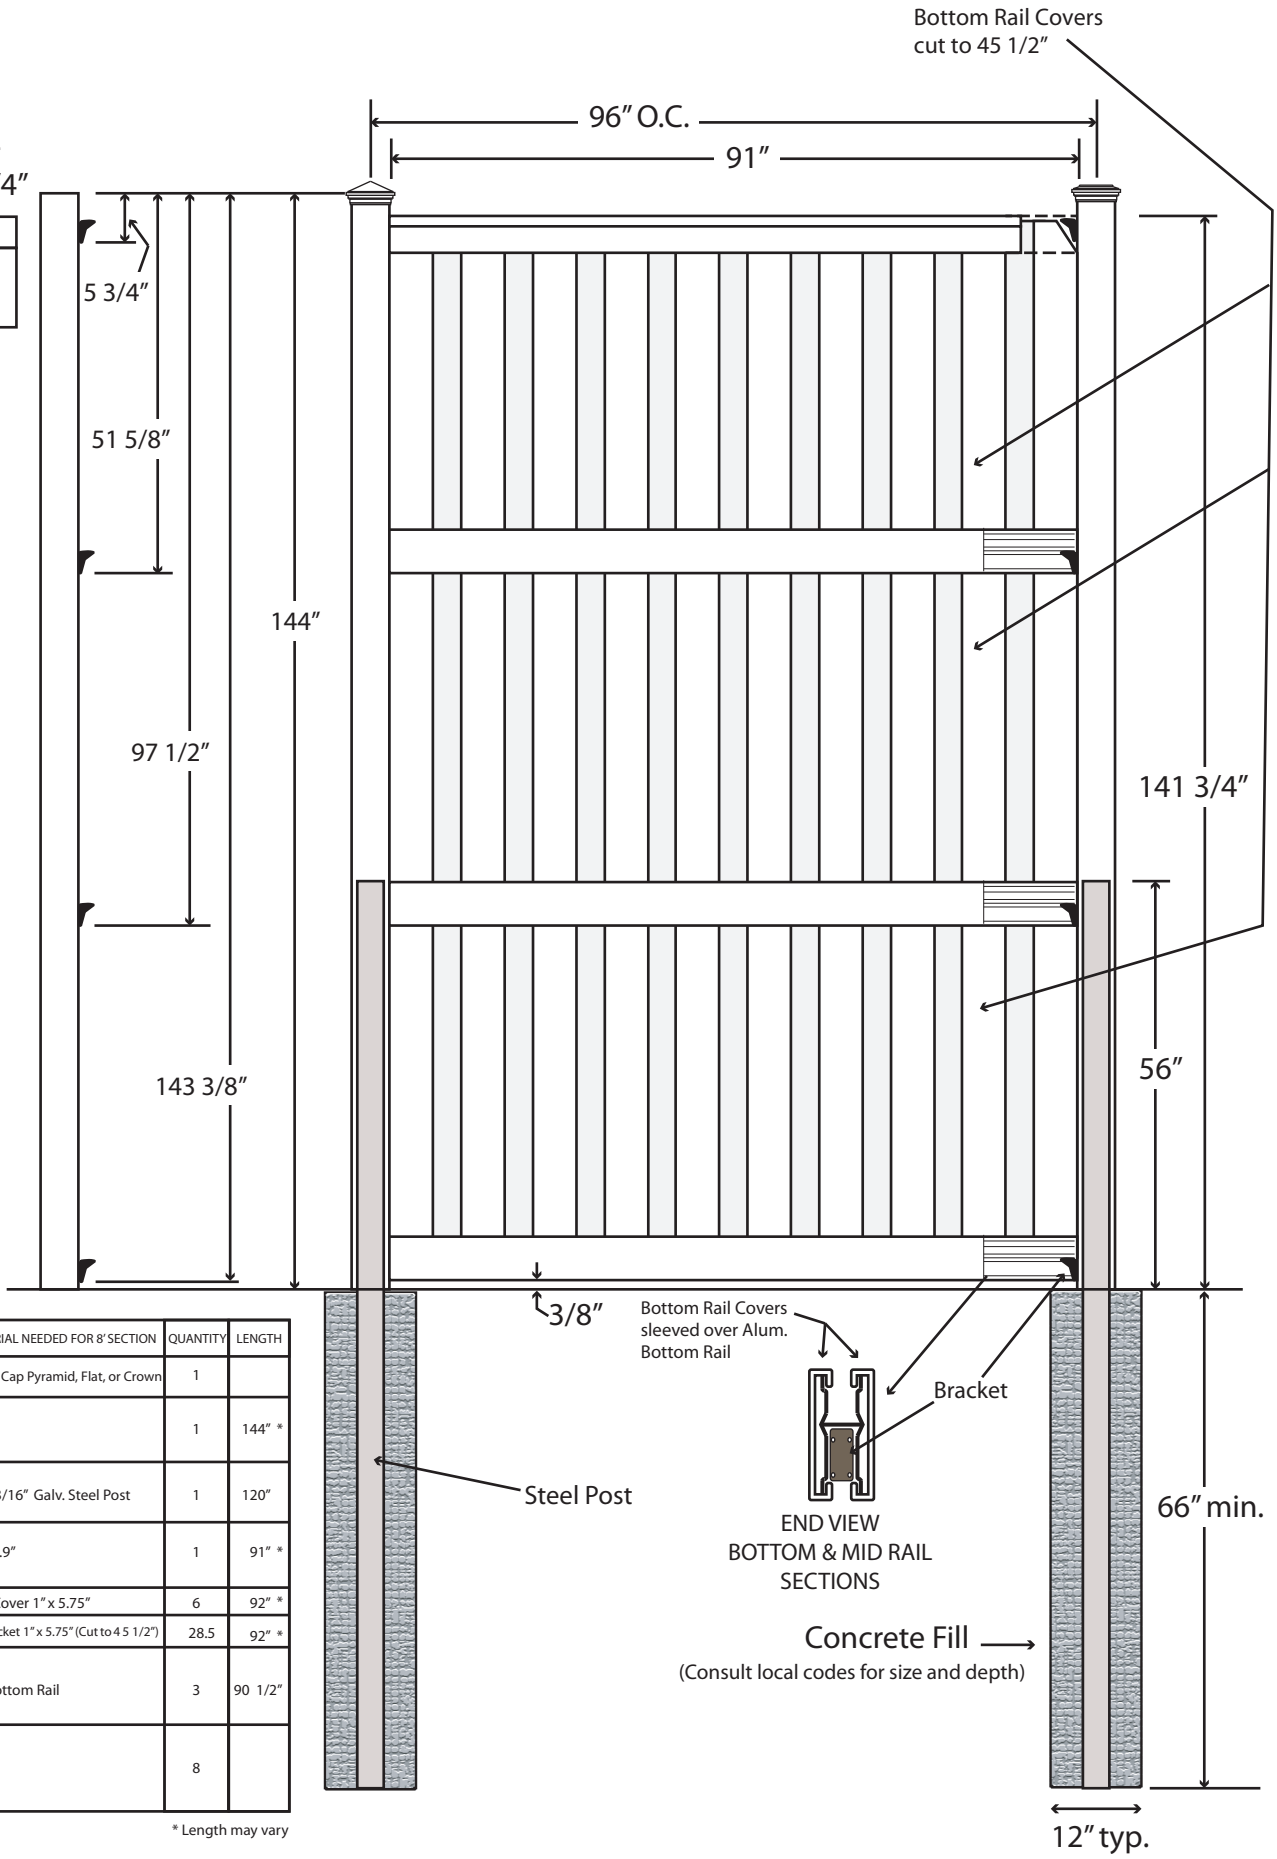

12' TREX SECLUSIONS	MATERIAL NEEDED FOR 8' SECTION	QUANTITY	LENGTH
	Post Cap Pyramid, Flat, or Crown	1	
	5" x 5" Post	1	144" *
	3.5" x3. 5" x 3/16" Galv. Steel Post	1	120"
	Top Rail 4" x 4.9"	1	91" *
	Bottom Rail Cover 1" x 5.75"	6	92" *
	Rail Cover as Picket 1" x 5.75" (Cut to 4 5 1/2")	28.5	92" *
	Aluminum Bottom Rail	3	90 1/2"
	Rail Bracket	8	

* Length may vary

© 2016 Fence & Deck Supply